LEFT ELEVATION

SCALE = 1/4" = 1'-0"

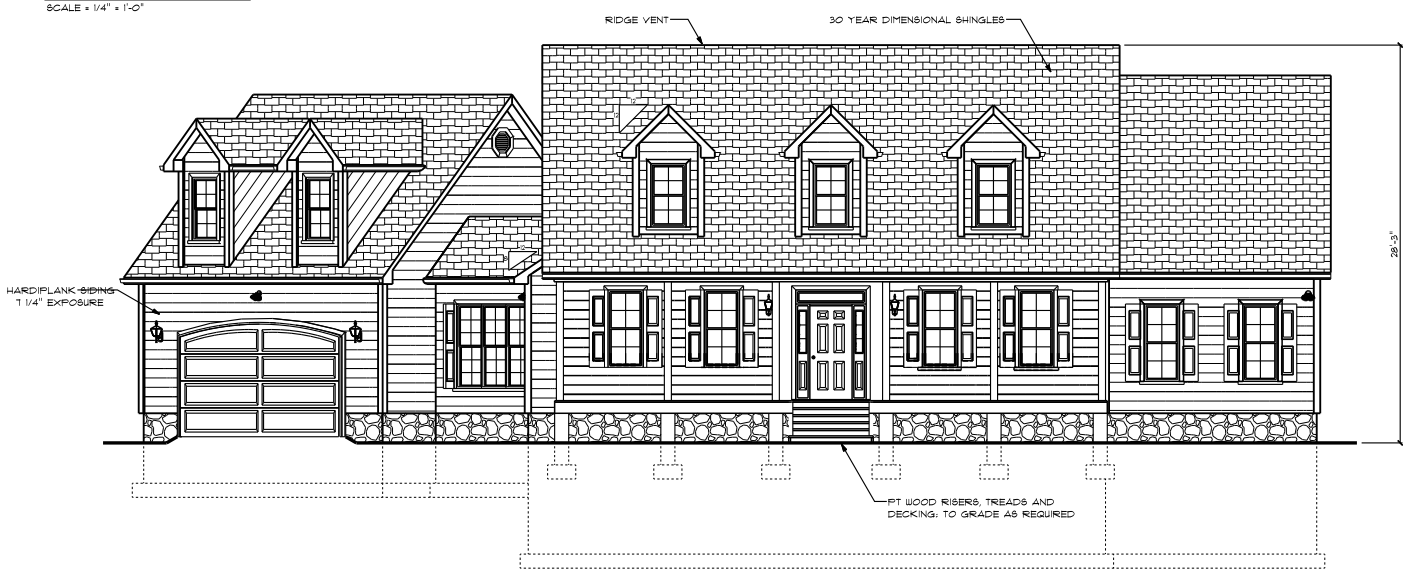

FRONT ELEVATION

SCALE = 1/4" = 1'-0"

© 2010 Blue Ridge Custom Homes, LLC

C:\Users\Bob Proost\Documents\Clients\Blue Ridge\BRCH\houses\Wiggins\For Pricing\

November 19, 2010 10:51 AM

Blue Ridge CUSTOM HOMES LLC

BLUE RIDGE CUSTOM HOMES, LLC
1186 LICKINGHOLE RD.
GOOCHLAND, VA 23063
TEL: (804)-614-4556
E-mail: blueridgecustomhomes@gmail.com
Online at: www.blueridgecustomhomesofva.com
© 2010 Blue Ridge Custom Homes, LLC

CAPE FLOOR PLAN

LOT X
CITY, STATE

REVISIONS	
NO.	DATE

NOV. 12, 2010

DWG. BY: BP

RIGHT ELEVATION

SCALE = 1/4" = 1'-0"

REAR ELEVATION

SCALE = 1/4" = 1'-0"

Blue Ridge CUSTOM HOMES LLC

BLUE RIDGE CUSTOM HOMES, LLC
1186 LICKINGHOLE RD.
GOOCHLAND, VA 23063
TEL: (804)-614-4556
E-mail: blueridgecustomhomes@gmail.com
Online at: www.blueridgecustomhomesofva.com
© 2010 Blue Ridge Custom Homes, LLC

CAPE FLOOR PLAN

LOT X
CITY, STATE

REVISIONS	
NO.	DATE

NOV. 12, 2010
DWG. BY: BP

© 2010 Blue Ridge Custom Homes, LLC

November 19, 2010 10:56 AM C:\Users\Bob Procos\Documents\Clients\Blue Ridge\BRCH\houses\Wiggins\For Pricing\