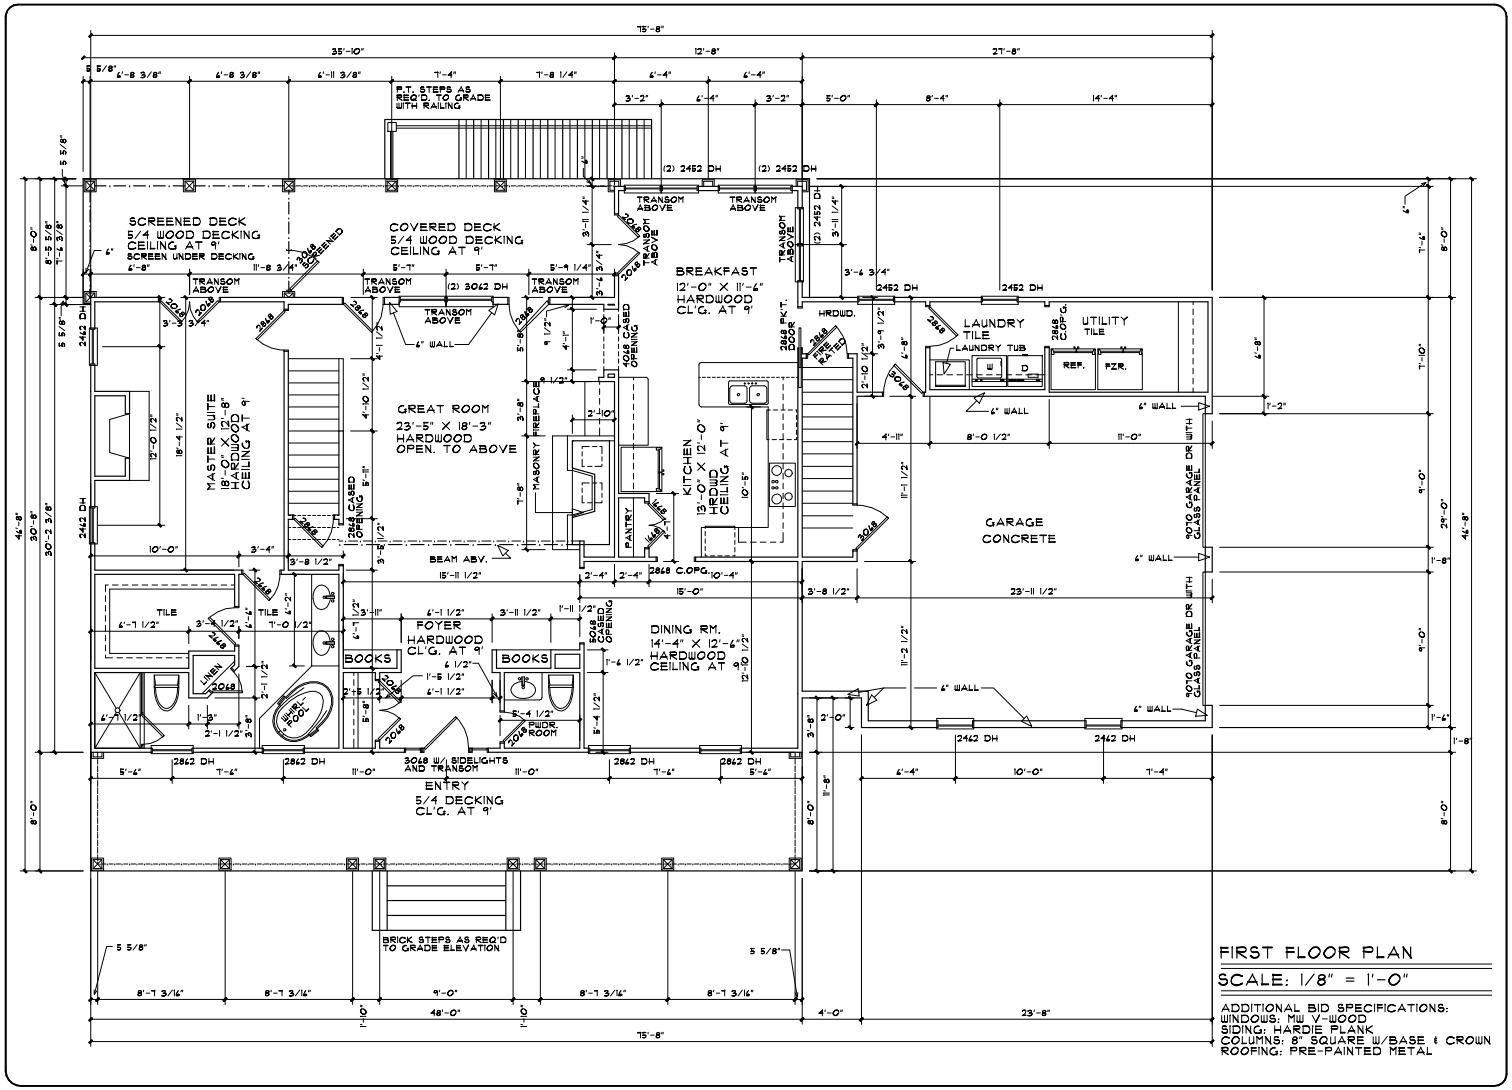

REVISIONS	BY
3/5/04	KS
3/29/04	KS

DRAWN
KCS
CHECKED
DATE
SCALE
1/8"= 1'-0"
JOB NO.
SHEET
5
OF 8 SHEETS

FIRST FLOOR PLAN

SCALE: 1/8" = 1'-0"

ADDITIONAL BID SPECIFICATIONS:
WINDOWS: MU V-WOOD
SIDING: HARDIE PLANK
COLUMNS: 8" SQUARE W/BASE & CROWN
ROOFING: PRE-PAINTED METAL

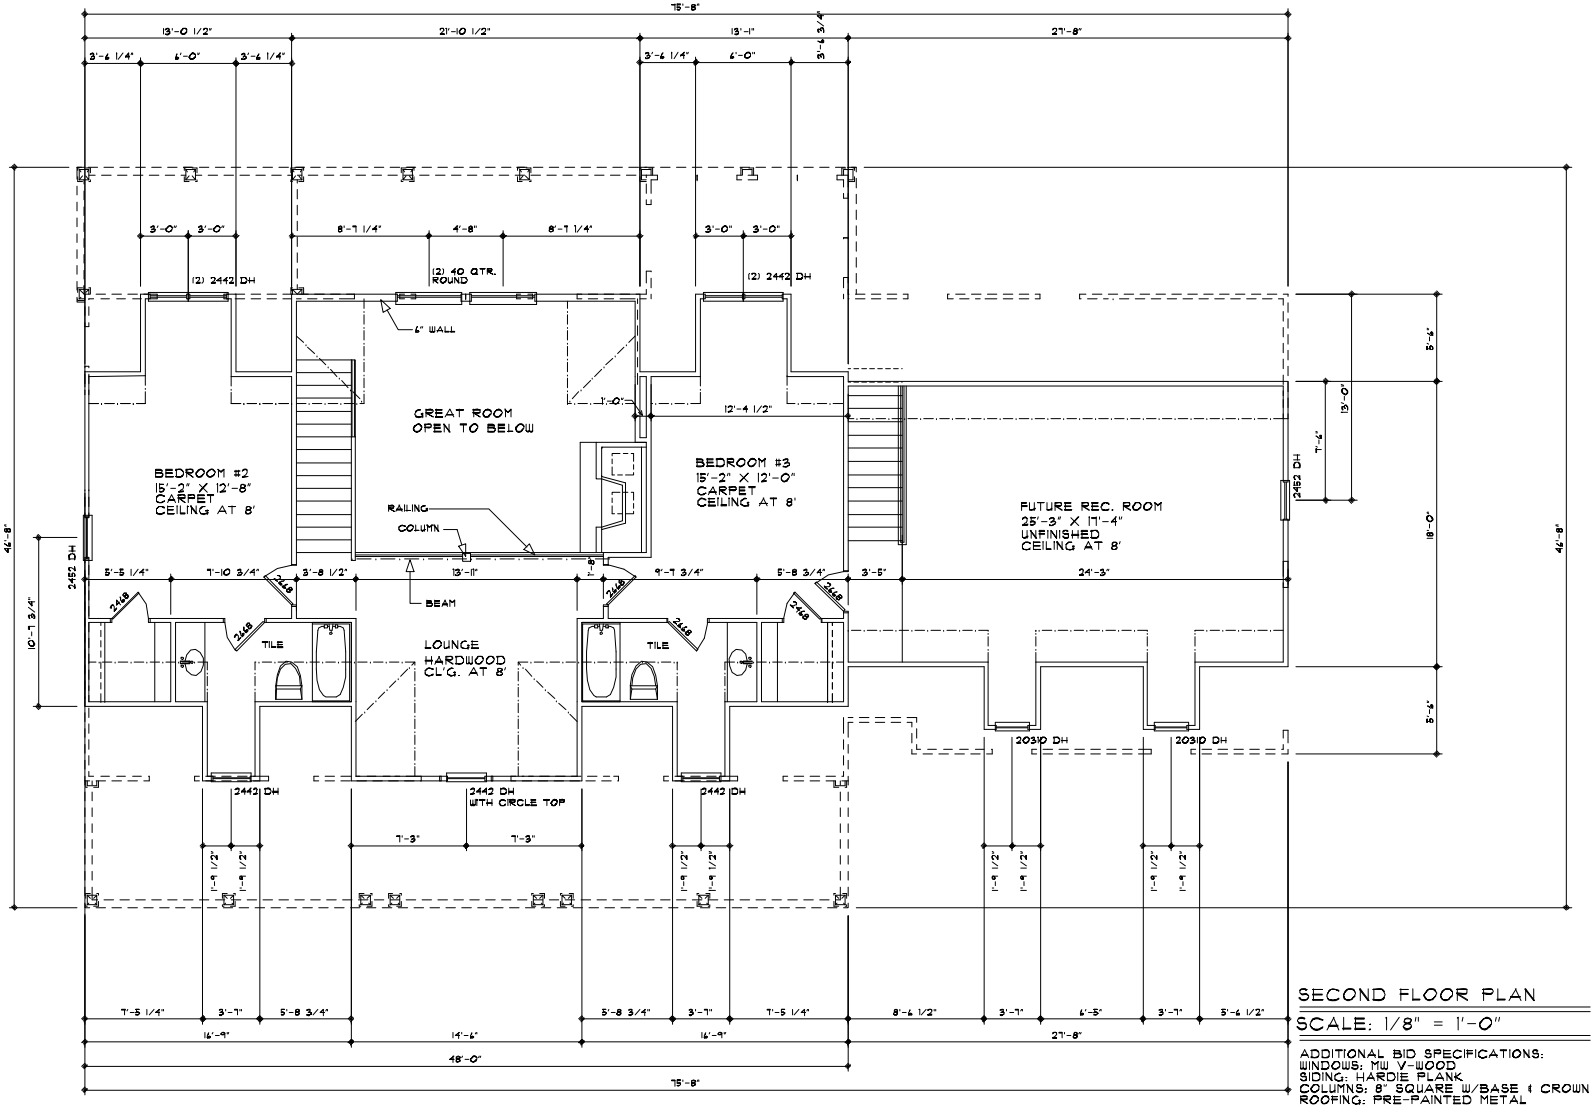

SECOND FLOOR PLAN

SCALE: 1/8" = 1'-0"

ADDITIONAL BID SPECIFICATIONS:
WINDOWS: MW V-WOOD
SIDING: HARDIE PLANK
COLUMNS: 8" SQUARE W/BASE & CROWN
ROOFING: PRE-PAINTED METAL

REVISIONS	BY
3/5/04	KS
3/16/04	KS

DRAWN KDS
CHECKED
DATE
SCALE 1/8"= 1'-0"
JOB NO.
SHEET 6 OF 10 SHEETS